


ORKIN HALL
BLDG 0737

THIRD FLOOR PLAN

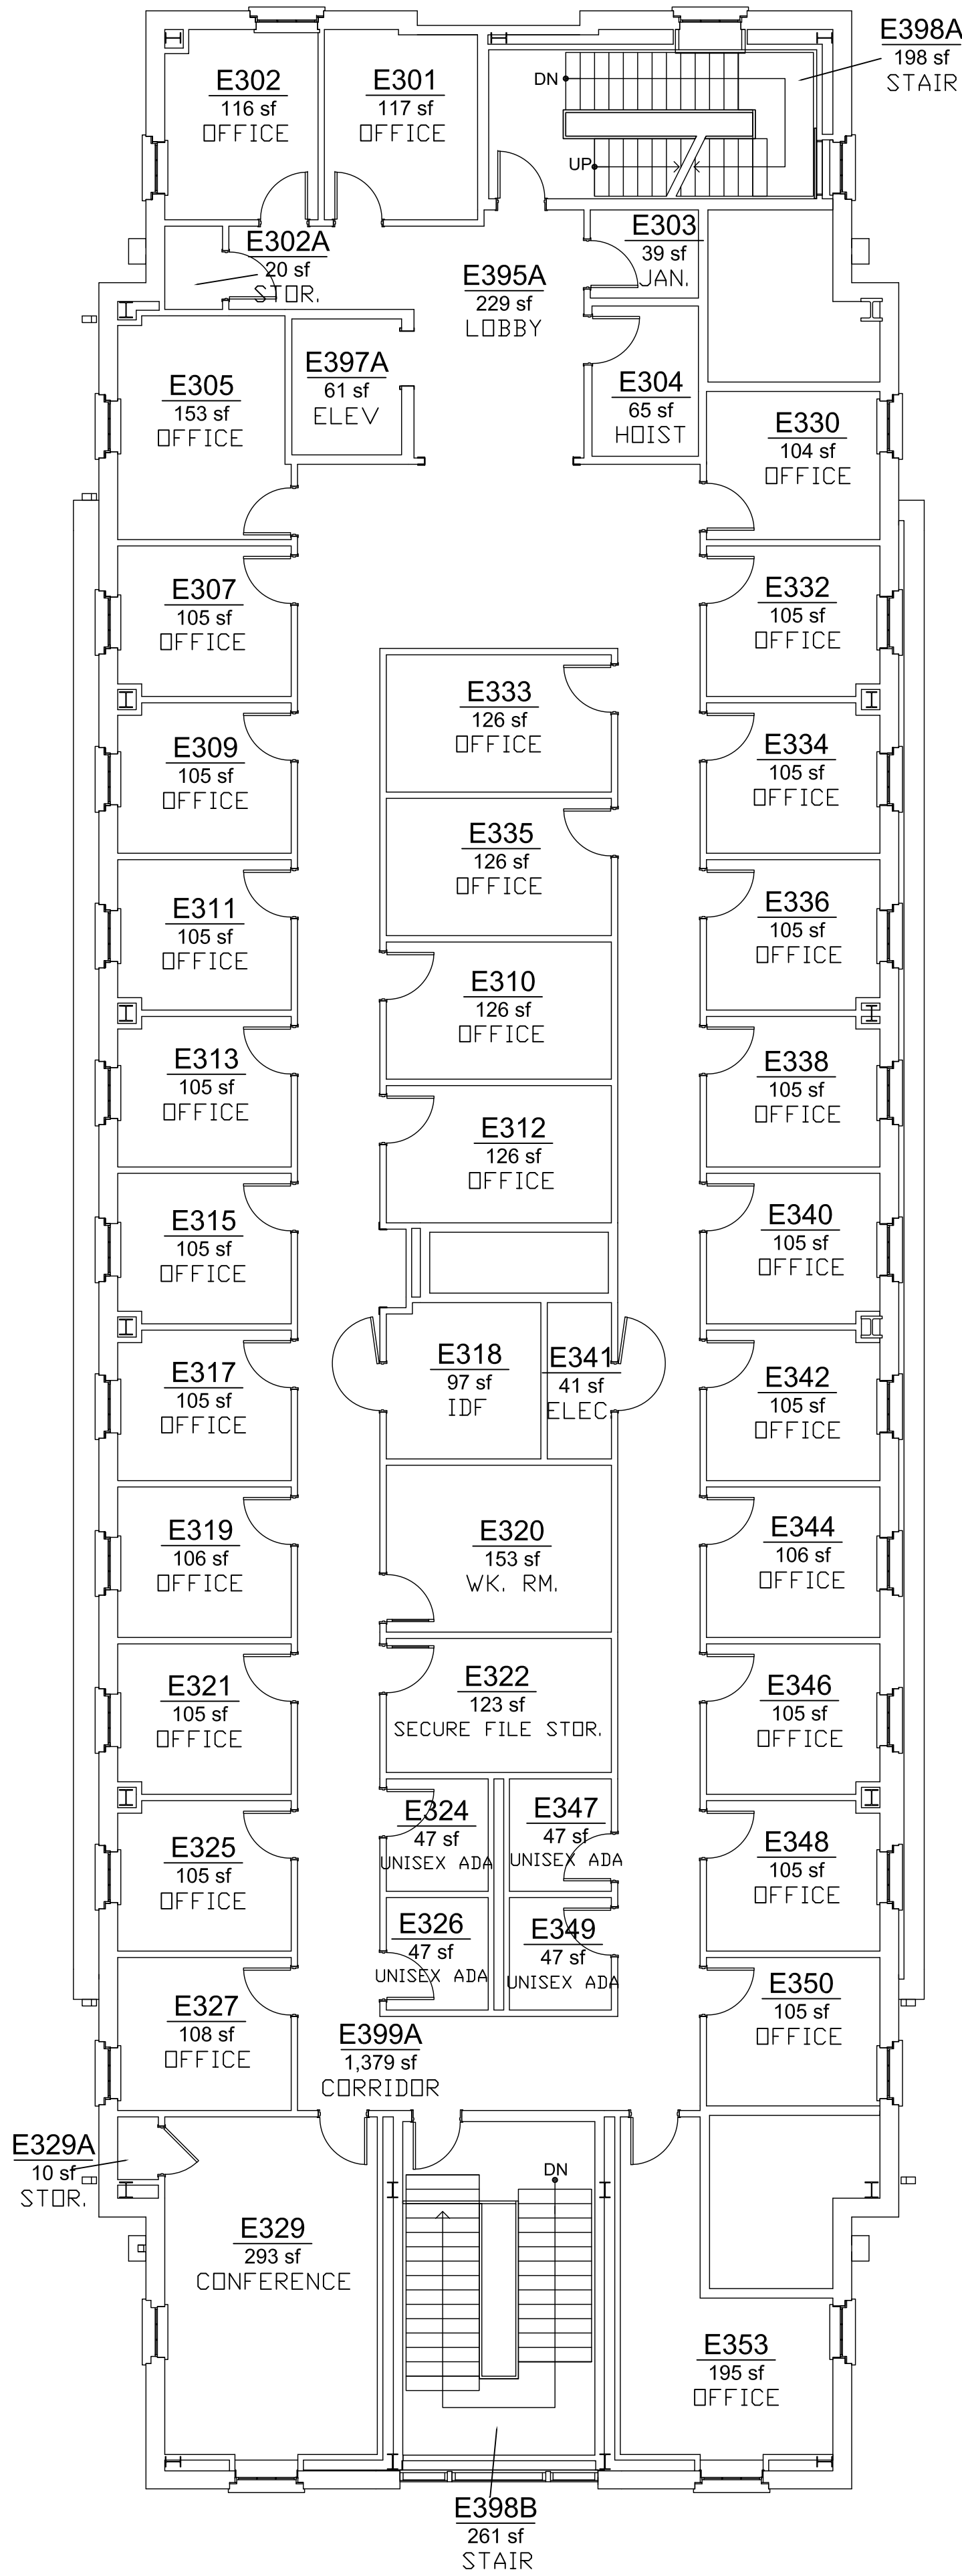

LEGEND	
100	ROOM NUMBER
123sf	SQUARE FOOTAGE
OFFICE	ROOM USE

REV.NO.	DESCRIPTION	BY	DATE
1	NEW DRAW	SP	12/18
2	TICKET# 7395	SP	10/19



UNIVERSITY OF
GEORGIA
Facilities Management Division

FACILITIES INVENTORY SECTION			
TITLE BUSINESS LEARNING CENTER III IVESTER HALL	BLDG. NO. 0734	SHEET F	
	DRAWN SP		
	DATE 12/20/18	OF	

CAD FILE 0734-3RD