



UNEXCAVATED

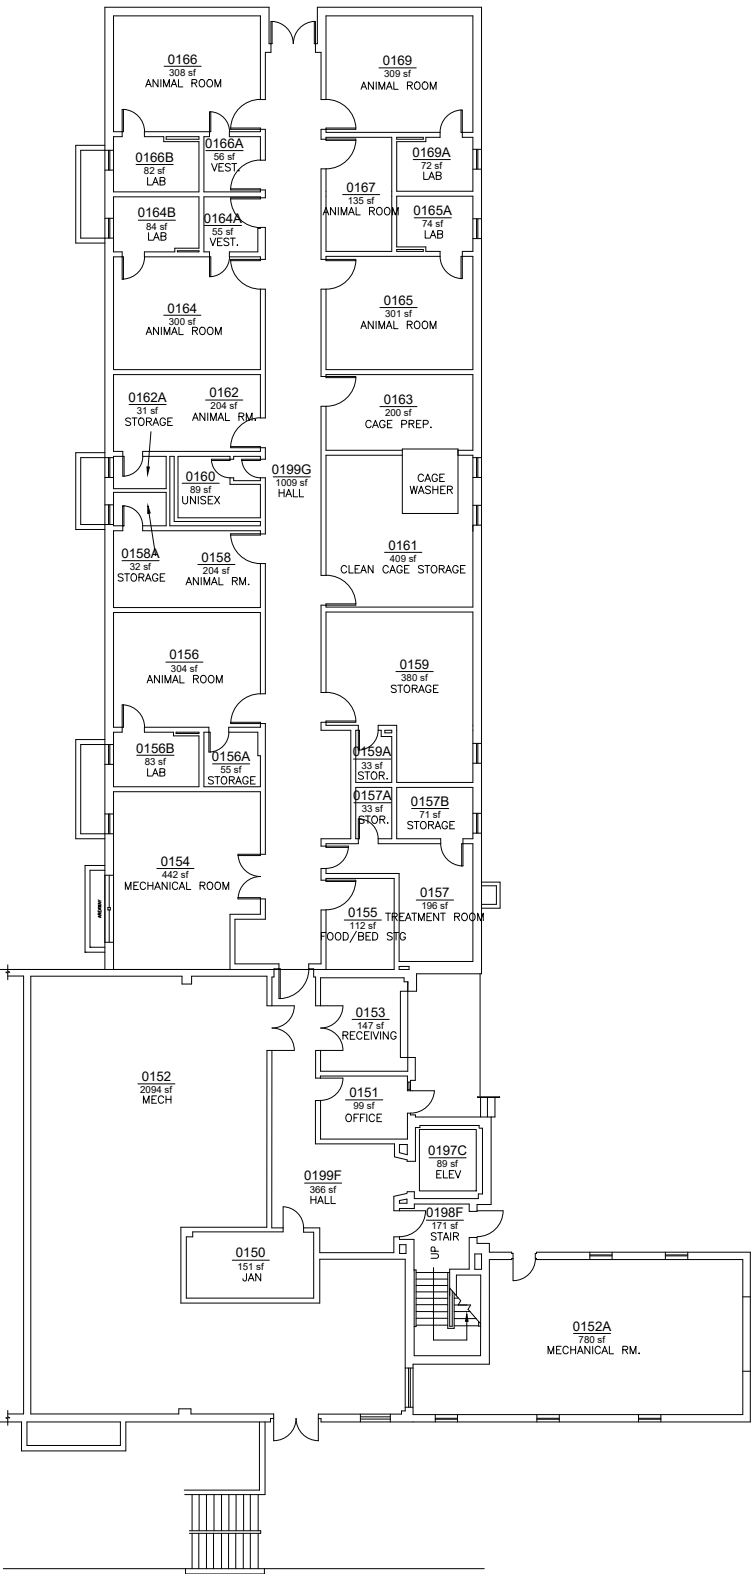

FIRST FLOOR PLAN

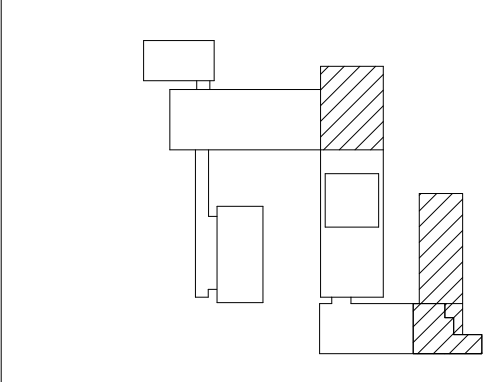

LEGEND

- 100 ROOM NUMBER
- 123sf SQUARE FOOTAGE
- OFFICE ROOM USE

REV.NO.	DESCRIPTION	BY	DATE
4	UPDATE	PAJ	5/04
5	UPDATE	JAM	8/15
6	UPDATE	JAM	10/15
7	ADA RR UPDATE	MW	4/18



UNIVERSITY OF
GEORGIA
Facilities Management Division

FACILITIES INVENTORY SECTION			
BASE FLOOR PLAN BIOLOGICAL SCIENCES	BLDG. NO.	1000	SHEET F
	DRAWN	JBL	
	DATE	9-98	

CAD FILE 1000-1ST