


FIRST FLOOR PLAN

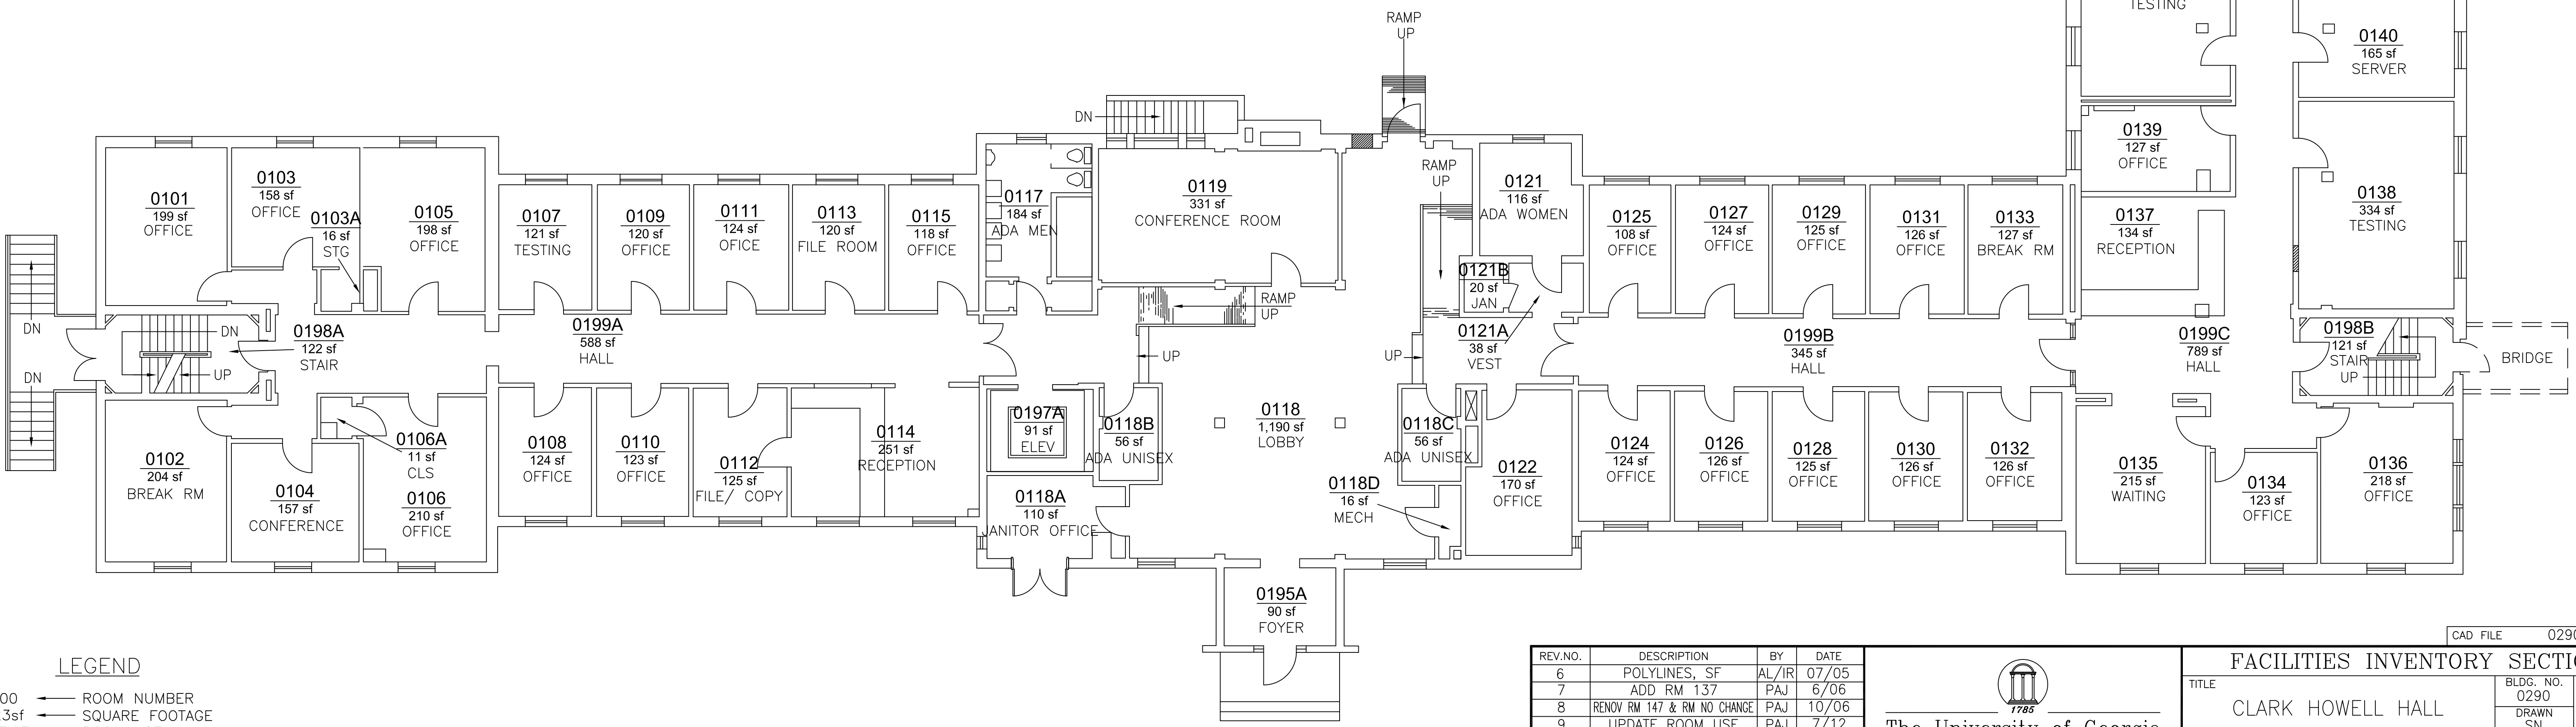

LEGEND	
100	ROOM NUMBER
123sf	SQUARE FOOTAGE
OFFICE	ROOM USE

REV.NO.	DESCRIPTION	BY	DATE
6	POLYLINES, SF	AL/IR	07/05
7	ADD RM 137	PAJ	6/06
8	RENOV RM 147 & RM NO CHANGE	PAJ	10/06
9	UPDATE ROOM USE	PAJ	7/12
10	#16-BR-10-1603	SP	06/17
11	UPDATE	COH	9/17



The University of Georgia
Engineering Department Facilities Management

FACILITIES INVENTORY SECTION		
TITLE	BLDG. NO.	SHEET
CLARK HOWELL HALL	0290	F
	DRAWN SN	
	DATE 6-98	OF

CAD FILE 0290-1ST