


KEY PLAN

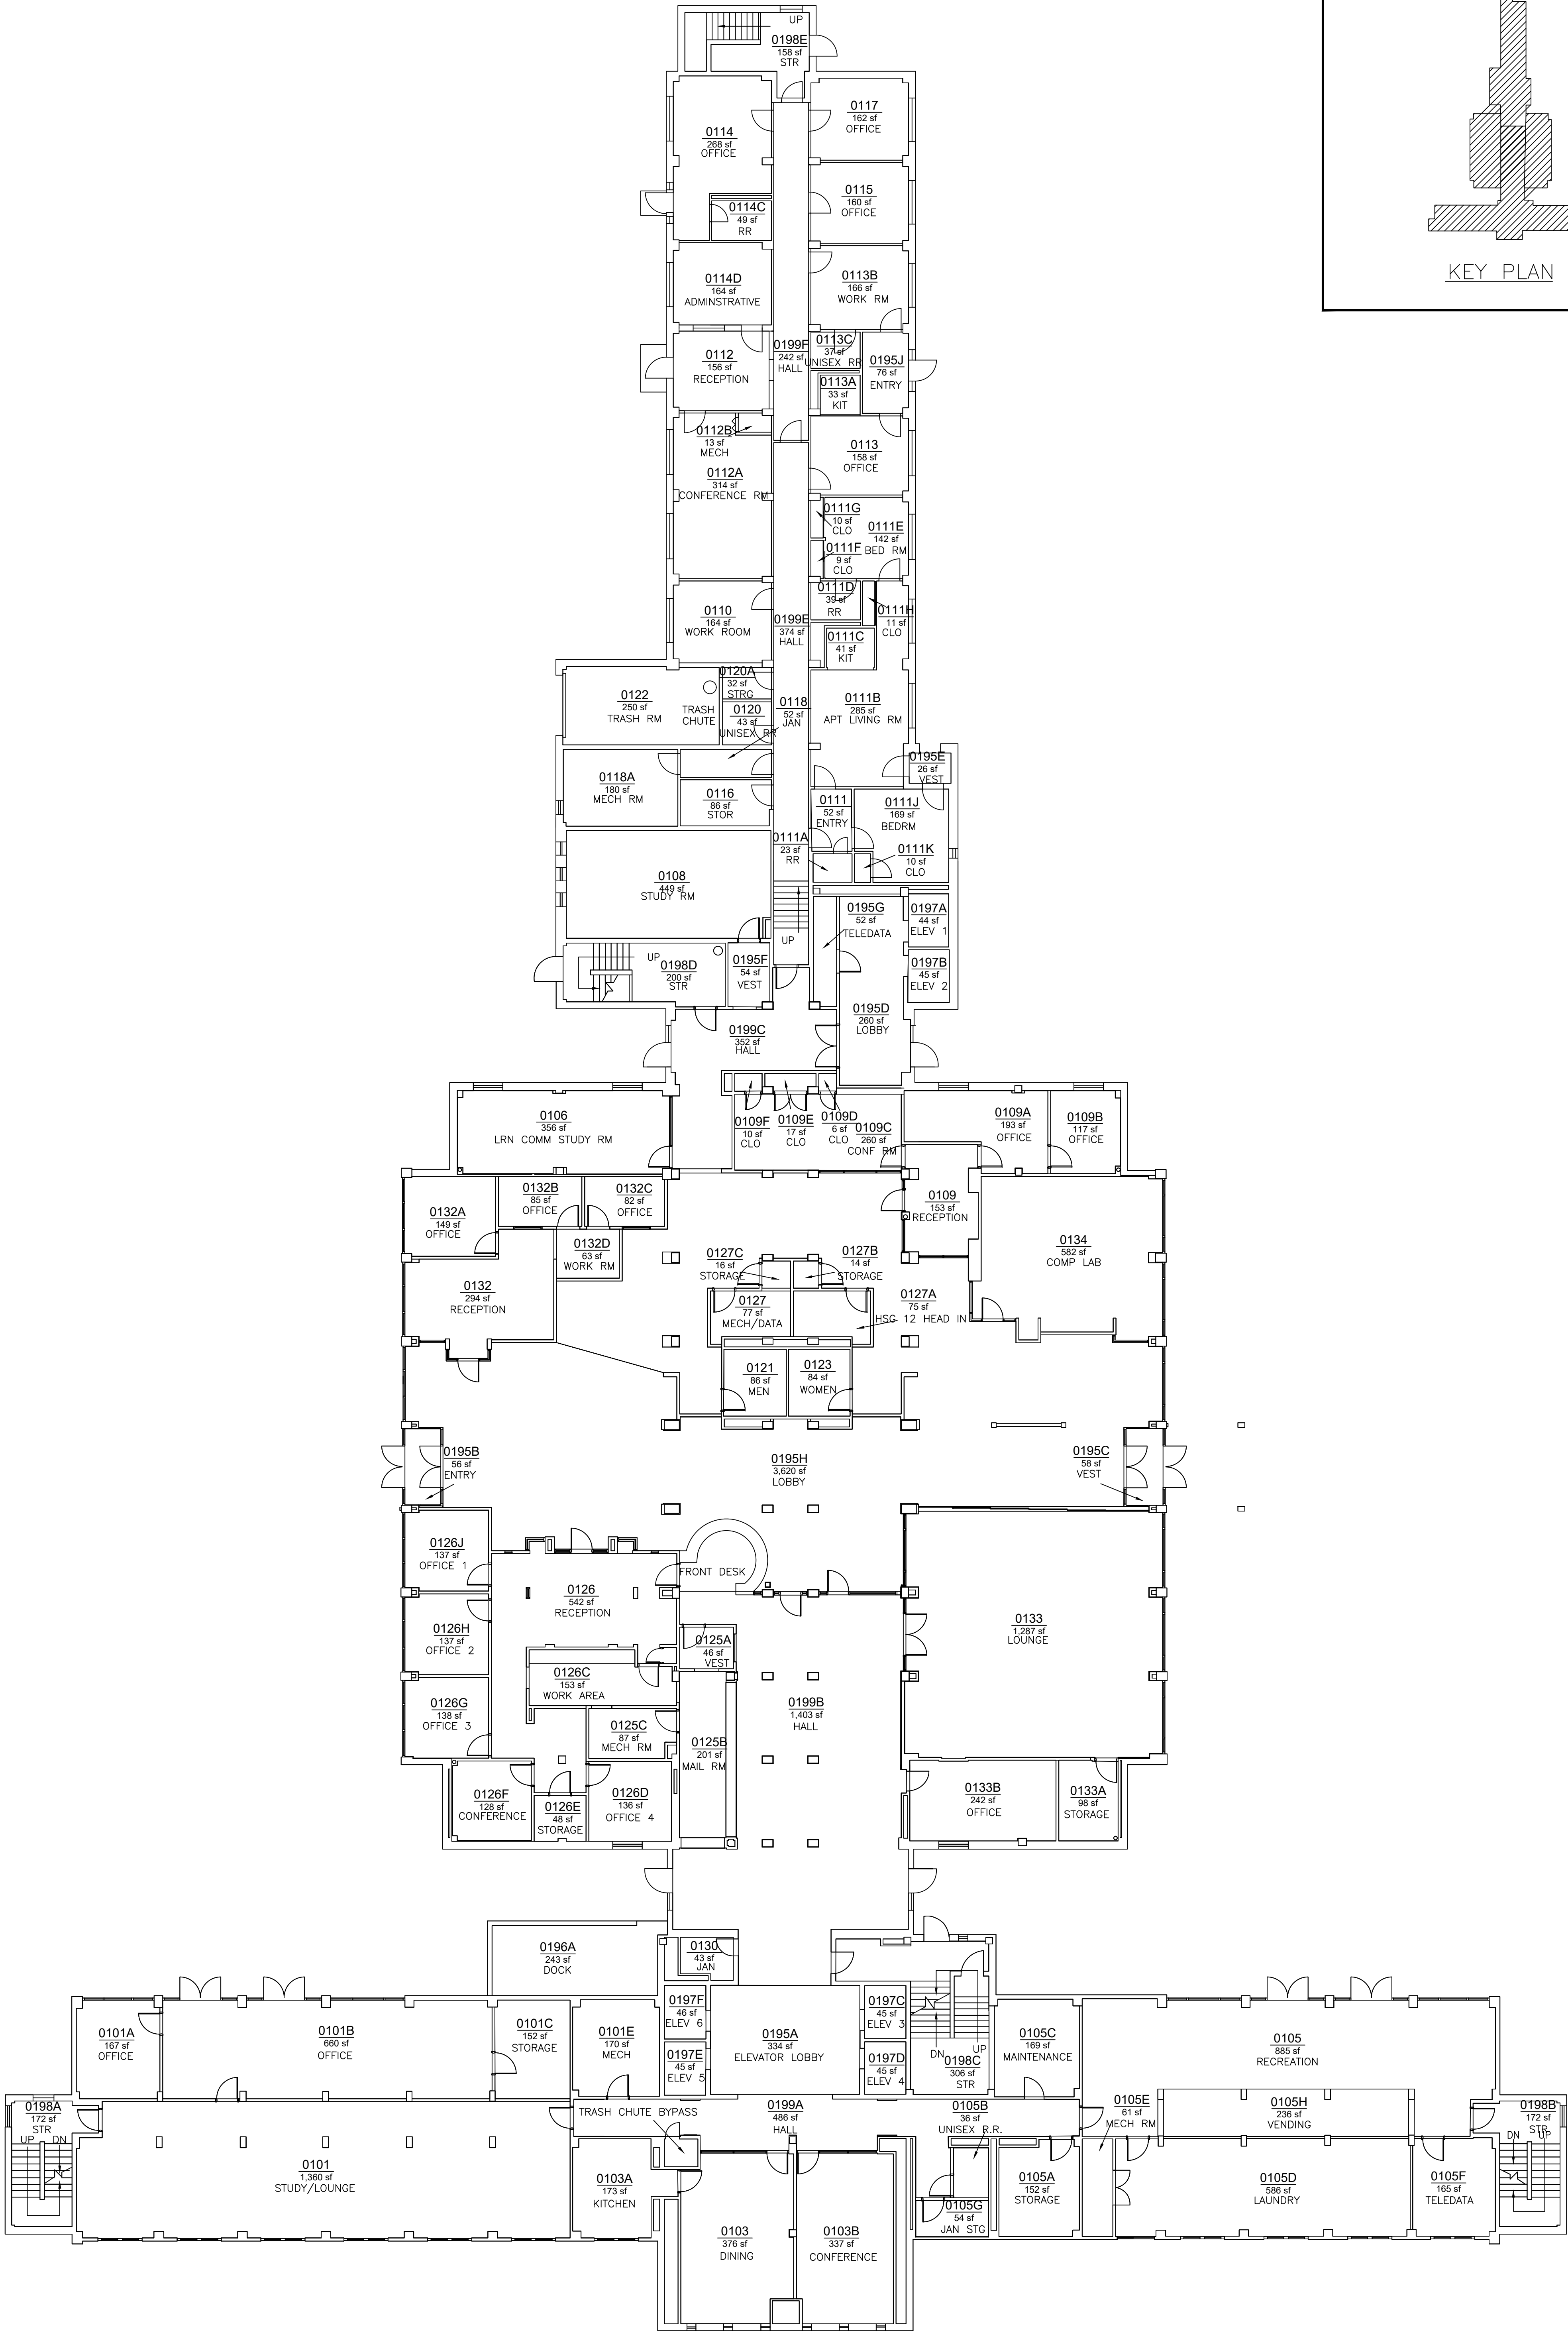

LEGEND
100 — ROOM NUMBER
123sf — SQUARE FOOTAGE
OFFICE — ROOM USE

FIRST FLOOR PLAN



REV.NO.	DESCRIPTION	BY	DATE
0	REWORK CAD FILE	AL/IR	12/05
1	UPDATE RM USE	PAJ	11/06
2	UPDATE CORRECTIONS	PAJ	7/12
3	HOUSING SUMMER 2013 REVIEW	BJF	11/14
4	WO# 1854202	SP	04/19
5	TICKET # 6662	SP	05/19



**UNIVERSITY OF
GEORGIA**
Facilities Management Division

FACILITIES INVENTORY SECTION

BASE FLOOR PLAN CRESWELL HALL	BLDG. NO. 2211	SHEET F
	DRAWN IR-CAD	
	DATE 12/05	
	OF	

CAD FILE 2211-1ST