


LEGEND

100 — ROOM NUMBER  
123sf — SQUARE FOOTAGE  
OFFICE — ROOM USE

SECOND FLOOR PLAN

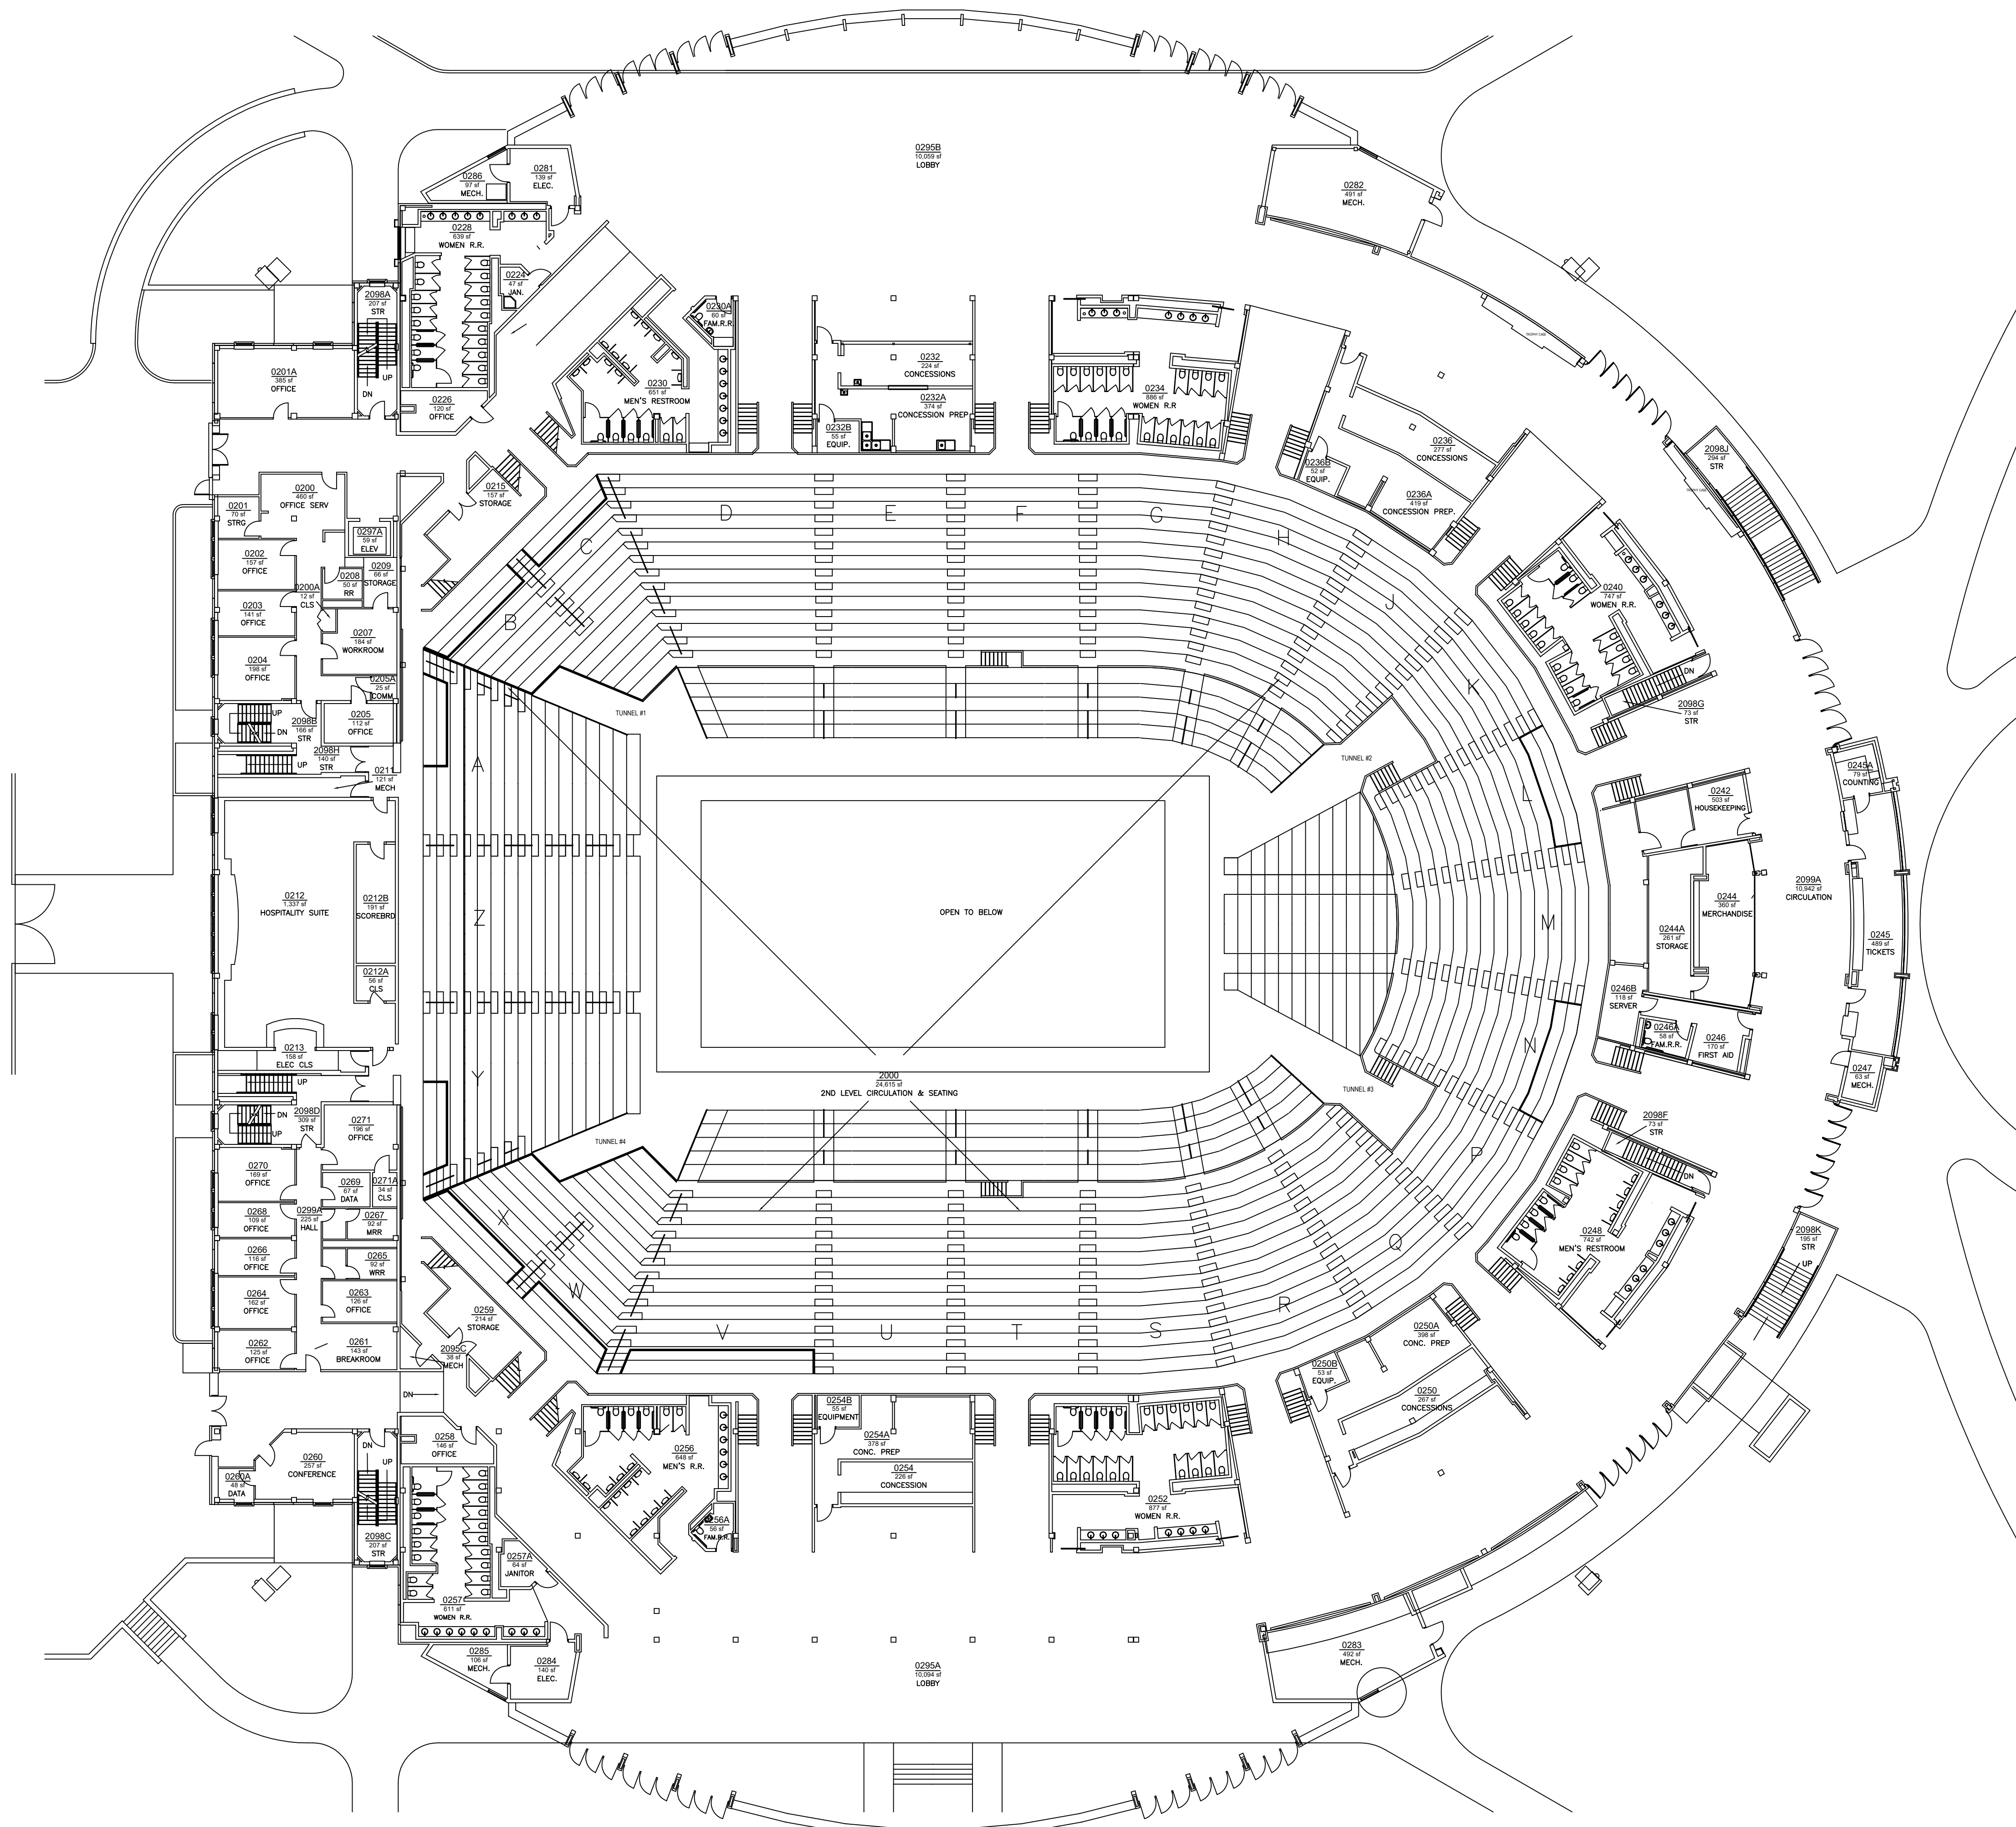

REV.NO.	DESCRIPTION	BY	DATE
1	REDRAW UA CAD FILE AT/IR	AT/IR	03/05
2	UPDATE RENOVATION	PAJ	11/07
3	LINKING	SP	7/20
4	10-OUA-0940/08-A08-0186	SP	8/20
5	REWORK PLINES	SP	5/21

The University of Georgia  
Engineering Department Facilities Management

FACILITIES INVENTORY SECTION			
TITLE	STEGEMAN COLISEUM	BLDG. NO.	1654
		DRAWN	AT/OIR
		DATE	3/05
		SHEET	F
		OF	